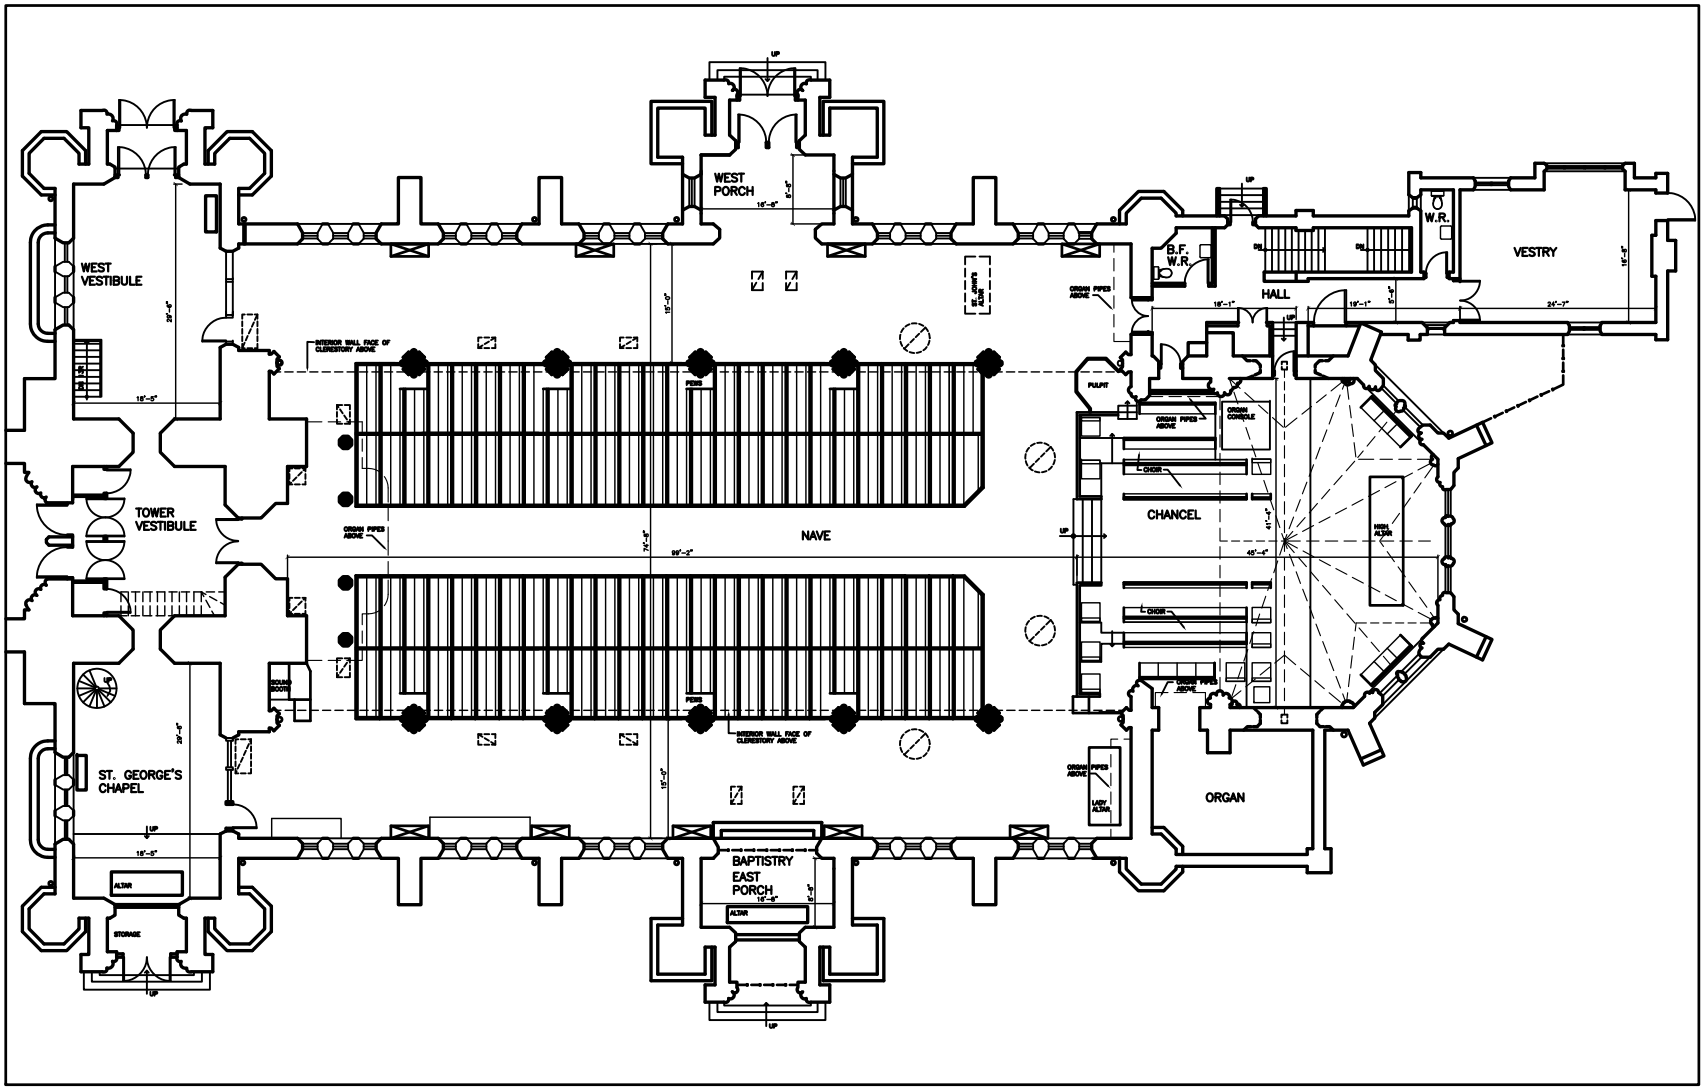

1 A1 EXISTING MAIN FLOOR PLAN

SCALE: 1/8"=1'-0"

CONTRACTOR TO CHECK AND VERIFY ALL DIMENSIONS ON SITE

DRAWING NOT TO BE SCALED

ALL DRAWINGS, SPECIFICATIONS AND RELATED DOCUMENTS ARE THE COPYRIGHT PROPERTY OF THE ARCHITECT AND MUST BE RETURNED UPON REQUEST. REPRODUCTION OF DRAWINGS IN PART OR WHOLE IS FORBIDDEN WITHOUT THE ARCHITECT'S WRITTEN PERMISSION.

DRAWING NOT TO BE USED FOR CONSTRUCTION UNTIL SIGNED BY THE ARCHITECT.

NOTE:

THIS DRAWING HAS BEEN PRODUCED BY MODIFYING THE ARCHIVAL ORIGINAL CHURCH DRAWINGS BY CUMBERLAND & STORM ARCHITECTS. HOWEVER THEIR WORK USING INFORMATION FROM THE 1976 DRAWING BY WILSON, NEWTON, BURGON ARCHITECTS, AS WELL AS MINIMAL SITE SURVEYING FOR GENERAL ACCURACY.

No:	Revision:	Date:

North:

James Bailey Architect
49 MELBOURNE AVENUE
TORONTO, ONTARIO
M6K 1K6
VOICE (416) 537-4140 FAX (416) 537-0405

Project Name:
St. James' Cathedral
Acoustical Upgrades

Location
65 Church Street
Toronto

Project No.
1403

Drawing Name:
PLAN

Date:
May 2015

Drawn by: A.B.

Checked by: J.B.

Scale: As shown

Drawing No: **A1**